# WOONSOCKET STANDARD DETAILS
# PORTLAND CEMENT CONCRETE SIDEWALKS & DRIVEWAYS




PLAN VIEW




SECTION B–B

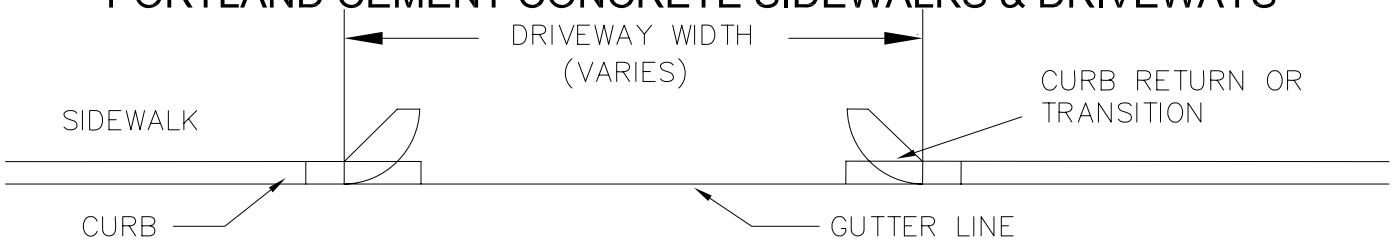


TYPICAL DRIVEWAY APRON
PLAN VIEW

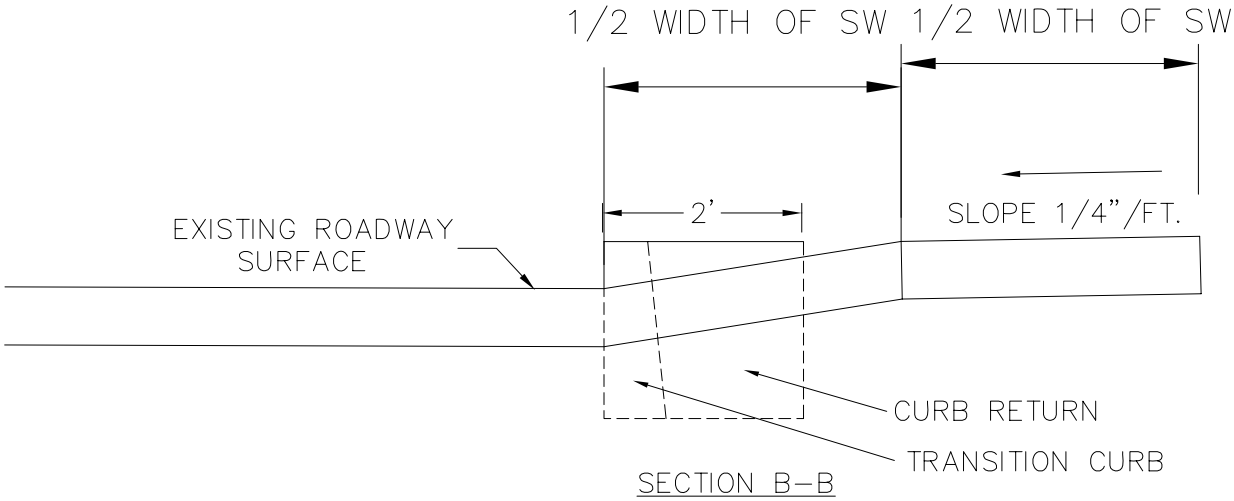


TYPICAL INDUSTRIAL
DRIVEWAY APRON

TYPICAL RESIDENTIAL
DRIVEWAY APRON

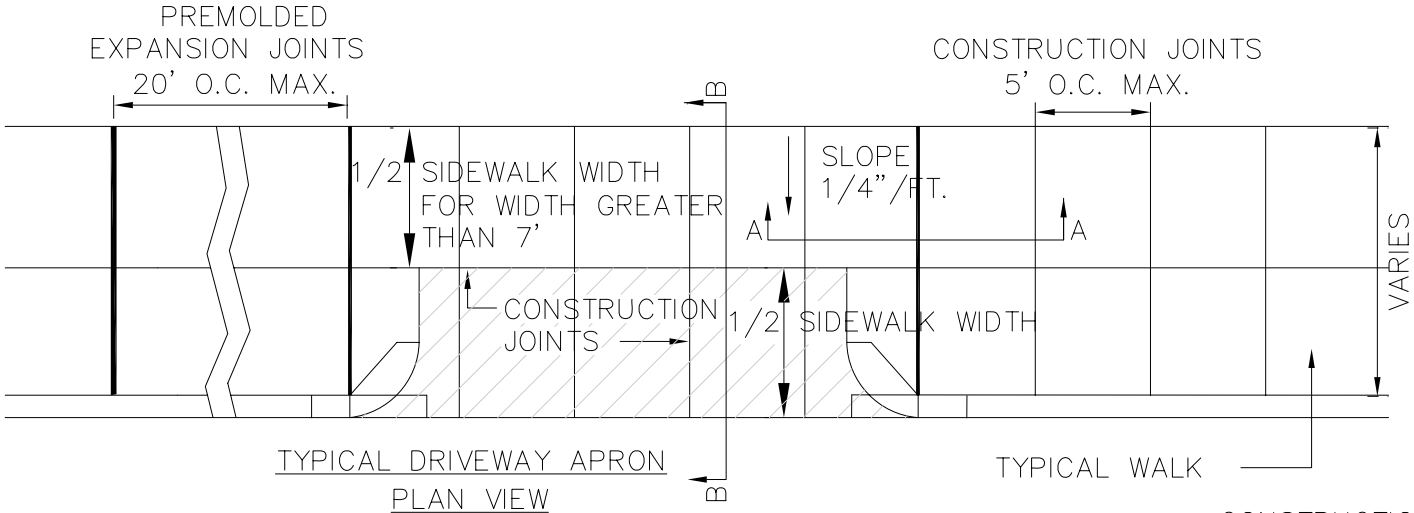TYPICAL SIDEWALK

SECTION A–A

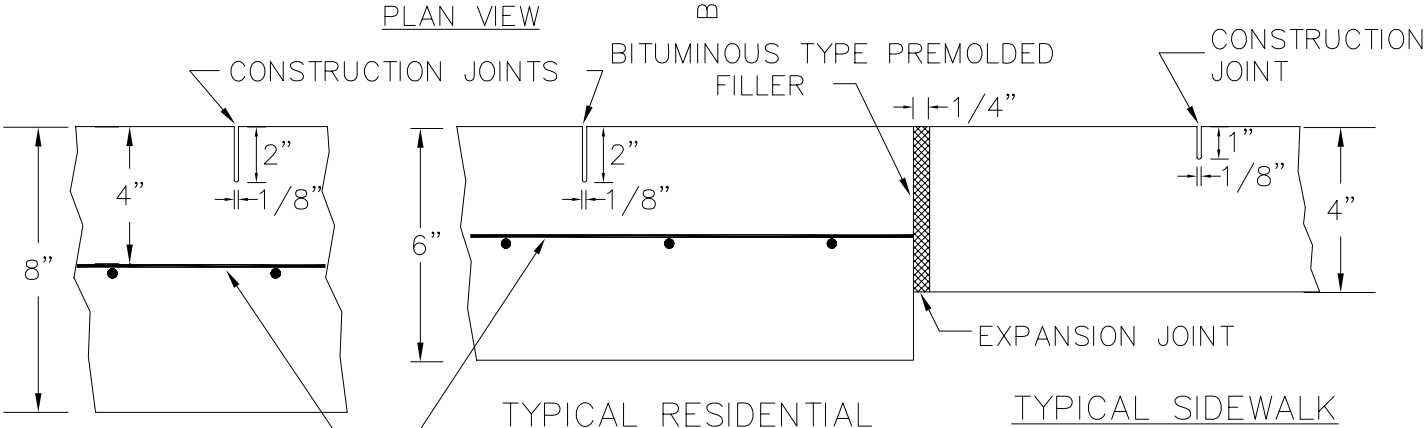NOT TO SCALE